


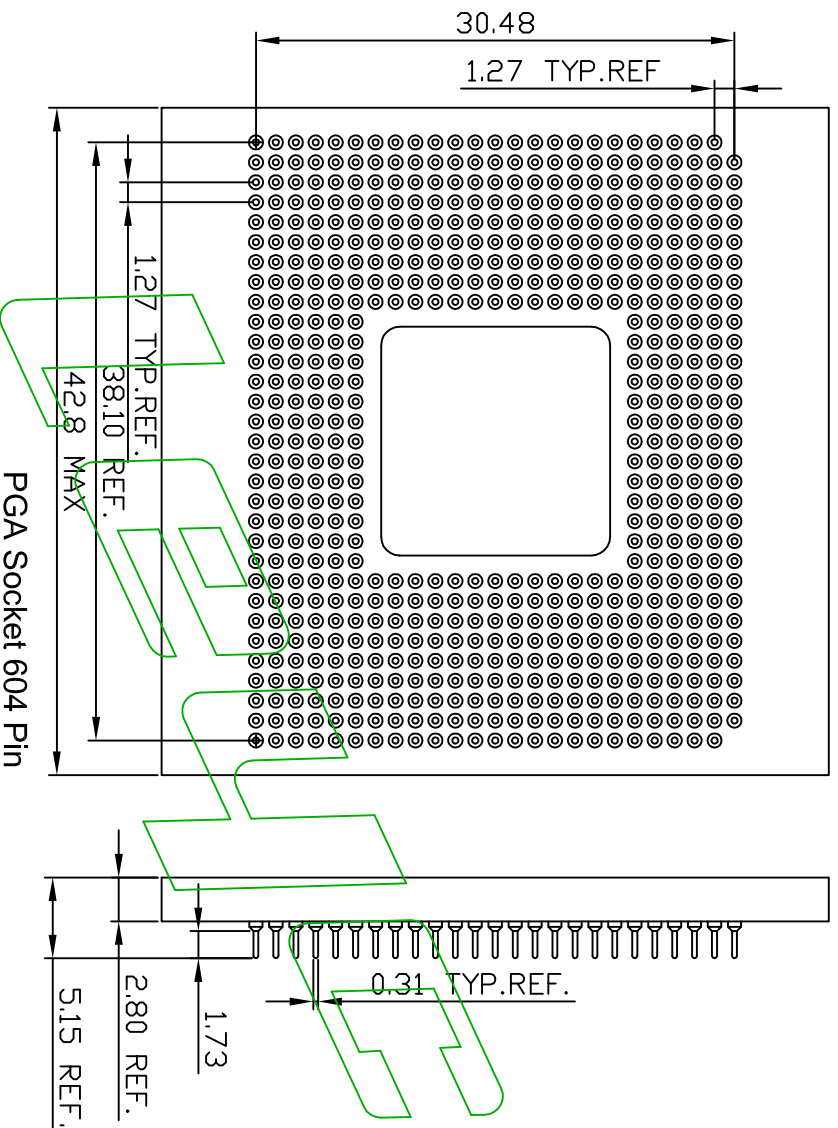

Technical Specs:

Insulator: Glass-epoxy laminate FR-4

Flammability: UL 94V-0

Sleeve: Brass CuZn36Pb3 (C36000)

Contact clip (6 finger): Beryllium copper (C17200)

Mating pins: Outside Diameter 0.30 to 0.35 mm

Forces: (polished steel gauge 0.30 mm)

Insertion: 0.3 N typ.

~~Withdrawal: 0.15 N typ.~~

~~Mechanical life: min 500 cycles~~

Rated current: 1 A

Contact resistance: max 10 Milliohms

Dielectric strength: min 500 V RMS

154-604-015-C2

Pitch:

4 = 1.27mm PGA Socket

Number of Position:

603 = 603 PIN

604 = 604 PIN

754 = 754 PIN

-
-
-
-
-

Insulator Material:-

1 = FR-4

2 = PPS

Pin Size:

C1 = 4.85mm

C2 = 5.15mm

C3 = 5.50mm

Plated (Sleeve / Contact):

1 = Tin 200u" / Gold Flash
2 = Tin 200u" / Gold 5u"

2 = 1m 200u / Gold 3u
3 = Tin 200u / Gold 15u

4 = Tin 200u" / Gold 30u"

5 = Gold Flash / Gold Flash

E			Units	mm	Scale	2:1	Drawing By	Date	 深圳市联益康电子有限公司 TEL: +86 (755) 26078616 FAX: 26070522			
D			Tolerance Unless				Vance	2004/07/12	Http://www.leycom.com			
C			Otherwise Specified				Reviewed By	Date	Date	2004/07/12	Title	
B			.X ~ ±0.30				Sandy	2004/07/12	Sheet	1 of 2	PGA Socket 604 Pin	
A			.XX ~ ±0.25				Approval By	Date	Thirt Angle Projection	Drawing No.		REV
REV	ECN.NO.	Date	.XXX ~ ±0.20				Jon Chuo	2004/07/12		F/Name		A